2006/1561

DEPUTY REGISTRAR
SUBDIVISION OF LAND ACT APPROVED
2007 -10- 19
KZN LAND TRIBUNAL

LAYOUT PLAN
OF
PORTION 6 - 31 SITUATED ON PORTION 5 OF THE FARM JEPSONS VLEY No. 956
REGISTRATION DIVISION - FT , uMVOTI MUNICIPALITY , PROVINCE OF KWAZULU - NATAL
SCALE : 1 /2000

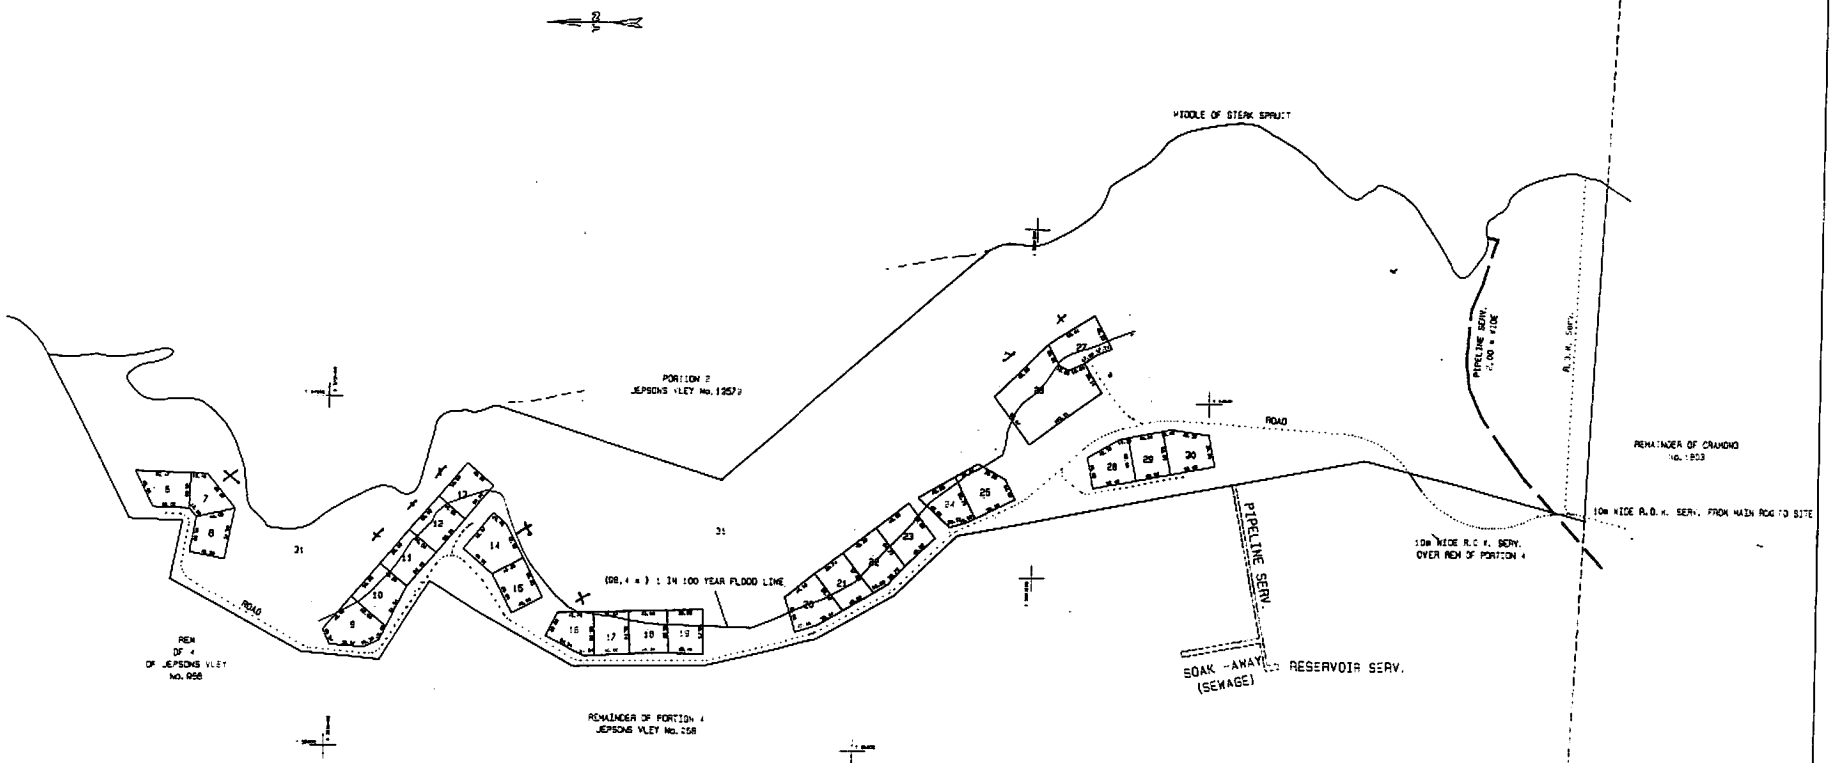

ALL DATA APPROXIMATE AND SUBJECT TO FINAL SURVEY
ALL DIMENSIONS AS SHOWN.

PLAN : BY DG/2007
DATE : NOVEMBER 2007

NAMES AND ADDRESS
PROFESSIONAL LAND SURVEYOR
TEL : 0 [illegible]
FAX : [illegible]
E-MAIL : [illegible]

FILE NO. [illegible]
PLAN NO. [illegible]